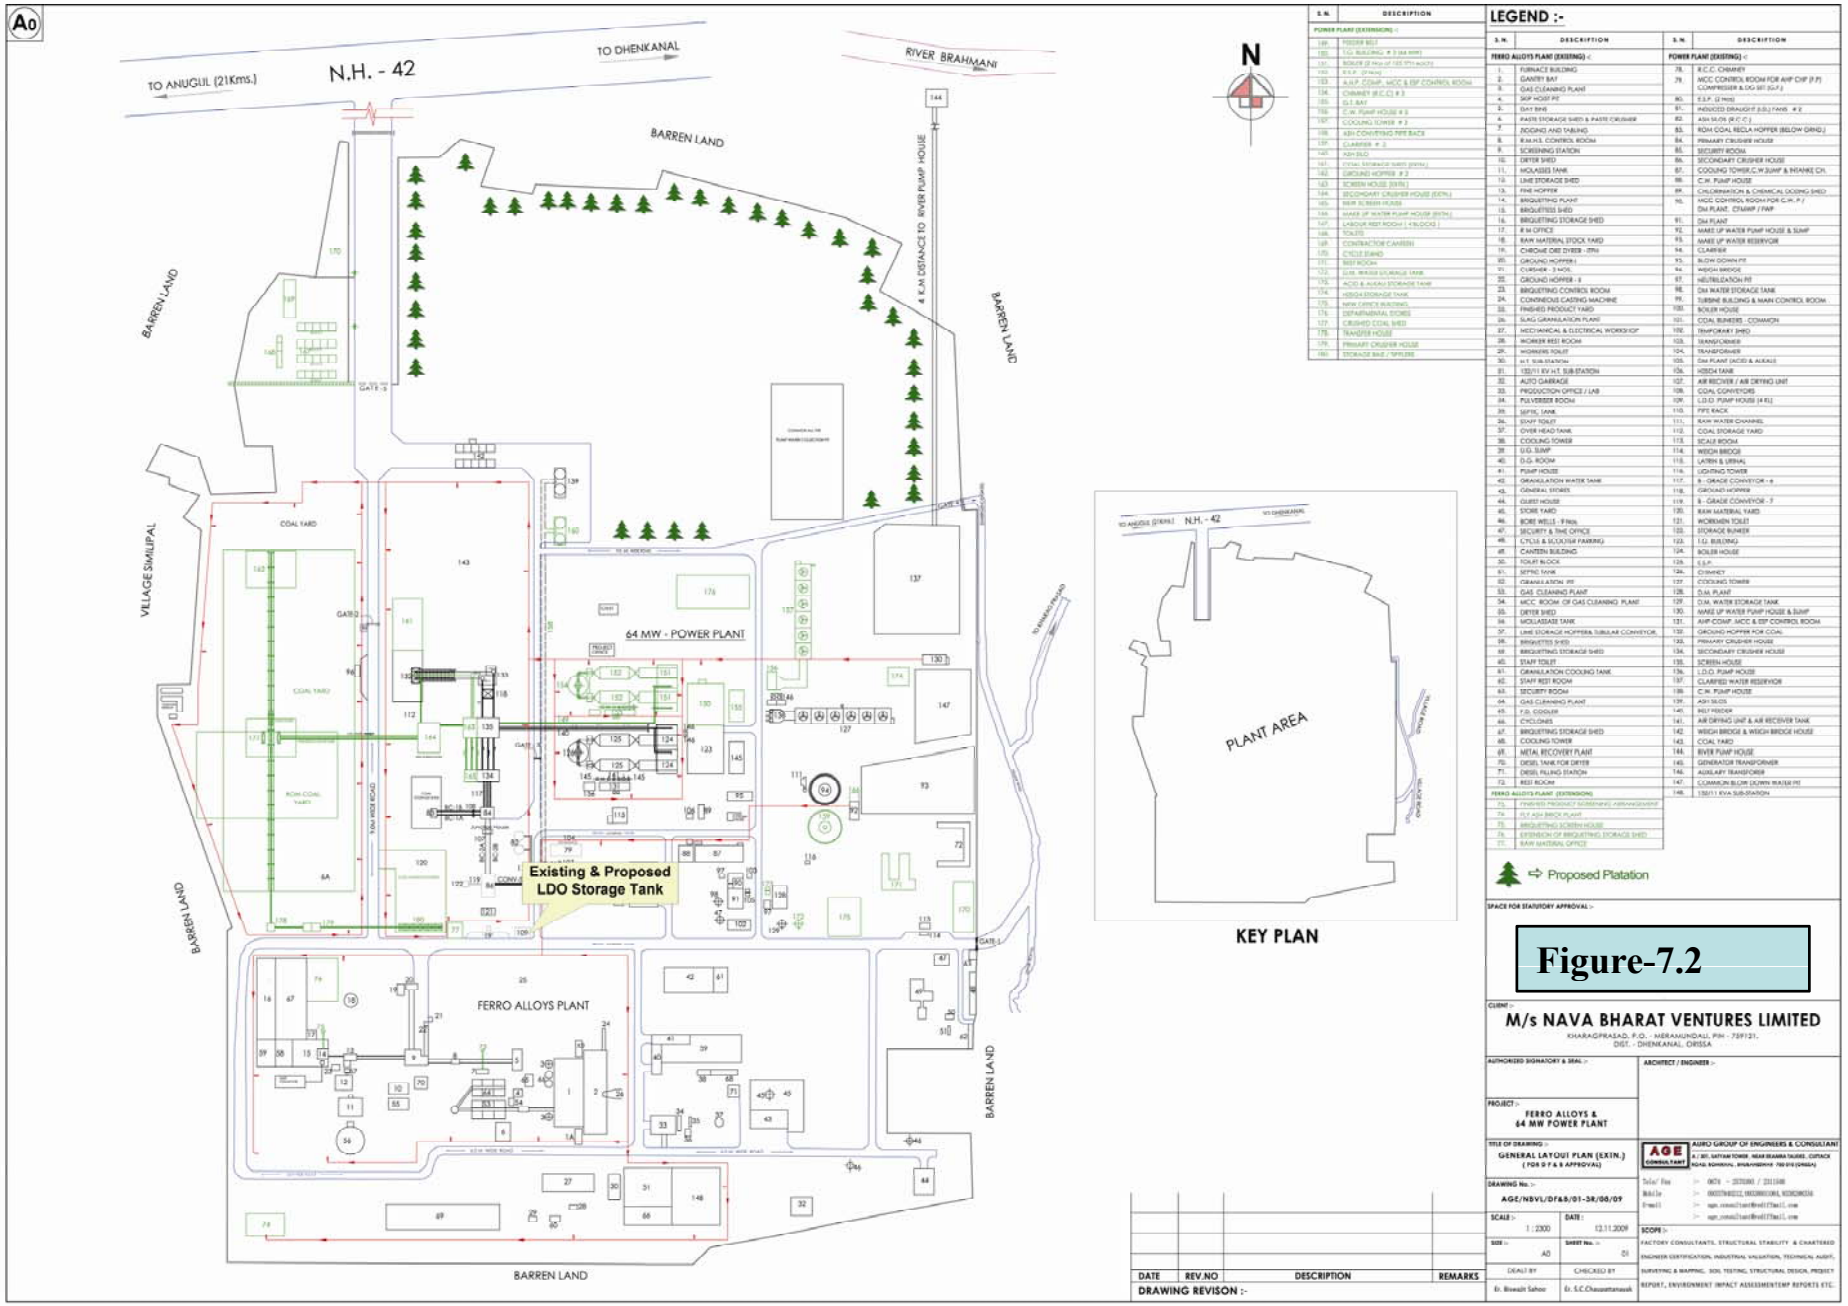
A0
TO ANUGUL (21Kms.)
N.H. - 42
TO DHENKANAL
RIVER BRAHMANI
BARREN LAND
4 K.M. DISTANCE TO RIVER PUMP HOUSE
VILLAGE SIMILIPAL
COAL YARD
64 MW - POWER PLANT
Existing & Proposed
LDO Storage Tank
FERRO ALLOYS PLANT
N
PLANT AREA
KEY PLAN
Proposed Platation
LEGEND :-
S.N. DESCRIPTION
FERRO ALLOYS PLANT (EXISTING) :-
POWER PLANT (EXISTING) :-
FERRO ALLOYS PLANT (EXTENSION)
SPACE FOR STATUTORY APPROVAL :-
Figure-7.2
CLIENT :-
M/s NAVA BHARAT VENTURES LIMITED
KHARAGPRASAD, P.O. - MERAMUNDALI, PIN - 759121,
DIST. - DHENKANAL, ORISSA
AUTHORIZED SIGNATORY & SEAL :-
ARCHITECT / ENGINEER :-
PROJECT :-
FERRO ALLOYS &
64 MW POWER PLANT
TITLE OF DRAWING :-
GENERAL LAYOUT PLAN (EXIN.)
(FOR D F & S APPROVAL)
AGE CONSULTANT
AURO GROUP OF ENGINEERS & CONSULTANT
DRAWING No. :-
AGE/NBVL/DF&S/01-38/08/09
SCALE :- 1 : 2300
DATE : 12.11.2009
SIZE :- A0
SHEET No. :- 01
DEALT BY Er. Biswajit Sahoo
CHECKED BY Er. S.C.Chaturbhujasek
SCOPE :-
FACTORY CONSULTANTS, STRUCTURAL STABILITY & CHARTERED ENGINEER CERTIFICATION, INDUSTRIAL VALUATION, TECHNICAL AUDIT, SURVEYING & MAPPING, SOIL TESTING, STRUCTURAL DESIGN, PROJECT REPORT, ENVIRONMENT IMPACT ASSESSMENTEMP REPORTS ETC.
DATE
REV.NO
DESCRIPTION
REMARKS
DRAWING REVISON :-